Name of work: Improvement to drains and providing Asphalting to Roads at Bhuvaneshwari nagara 8th main 3rd cross in ward no: 14 Bagalagunte (4-21-000008)

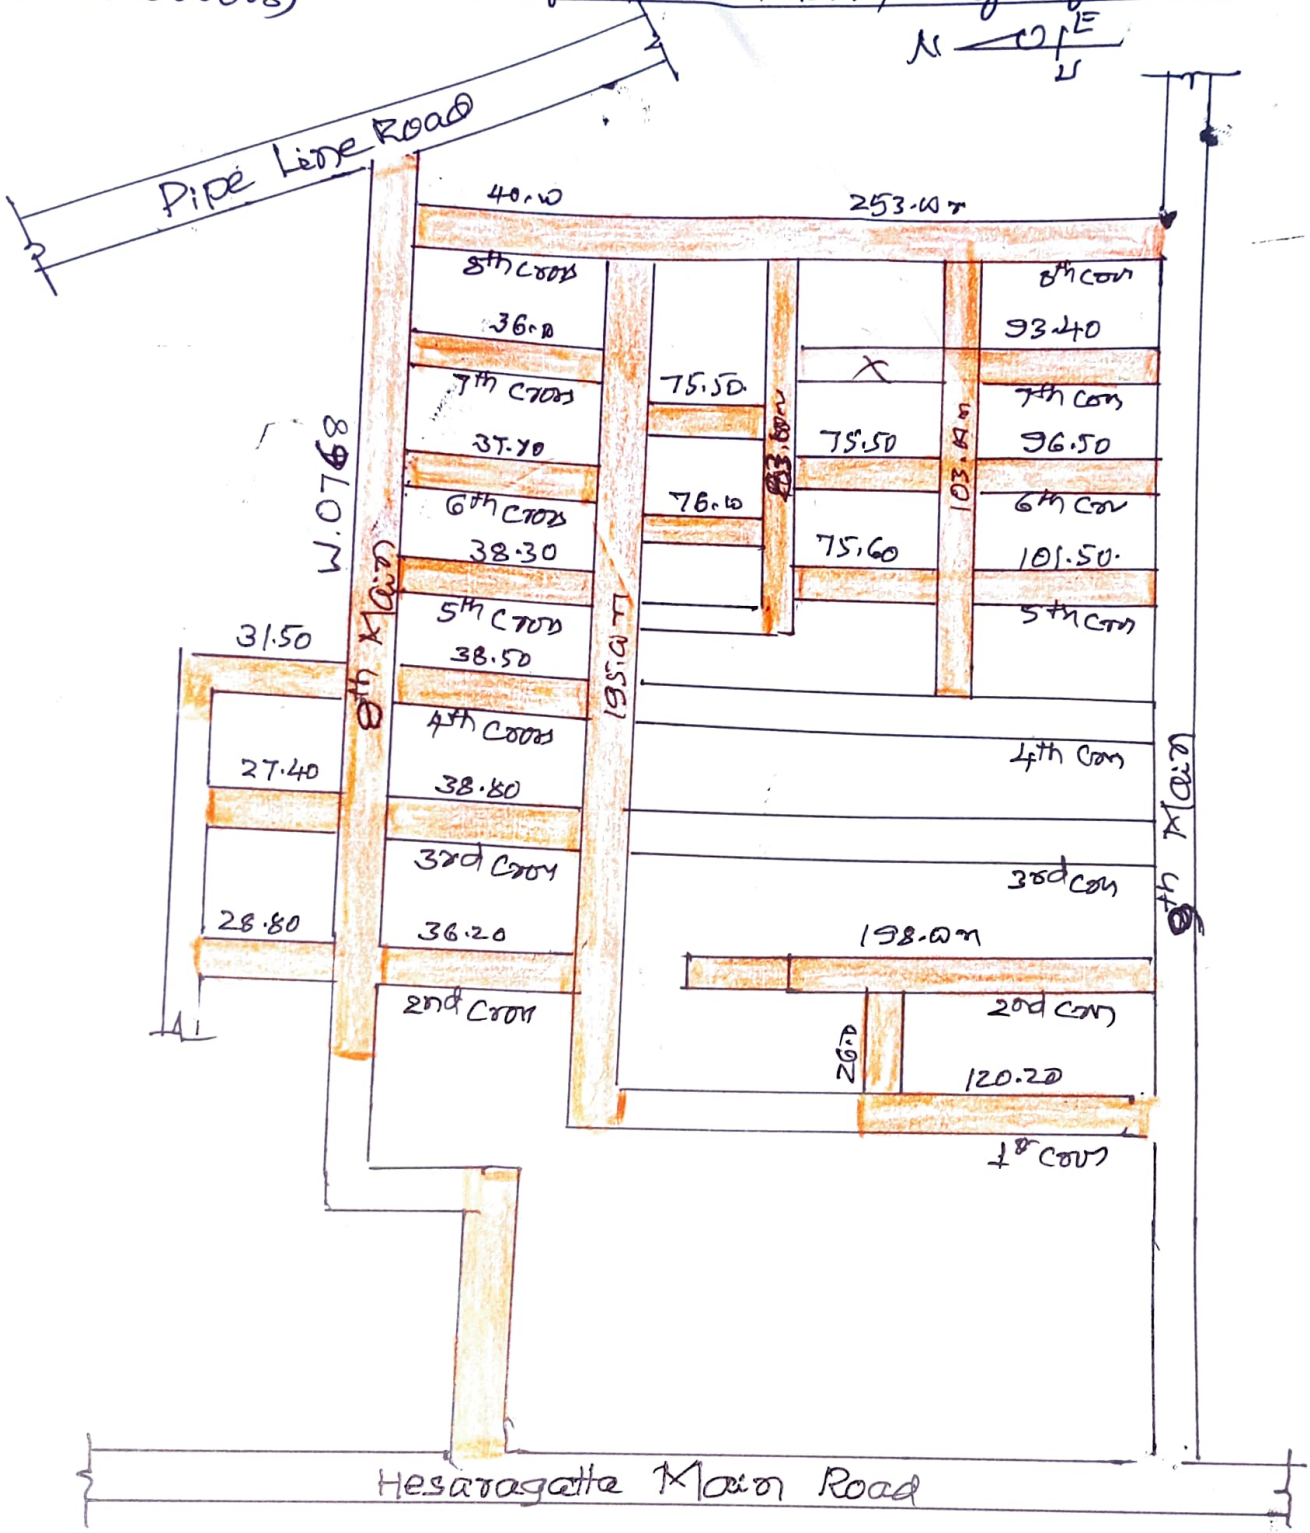

WARD No: 14

Assistant Executive Engineer
Dasarahalli Sub Division
Bagalagunte, BBMP
Bangalore-560073

Name of work: Improvements to drains and providing Asphalting to Roads at Bhuvaneshwari nagara 8th main Surroundings in ward no:14 Bagalagunte.

(14-21-000008)

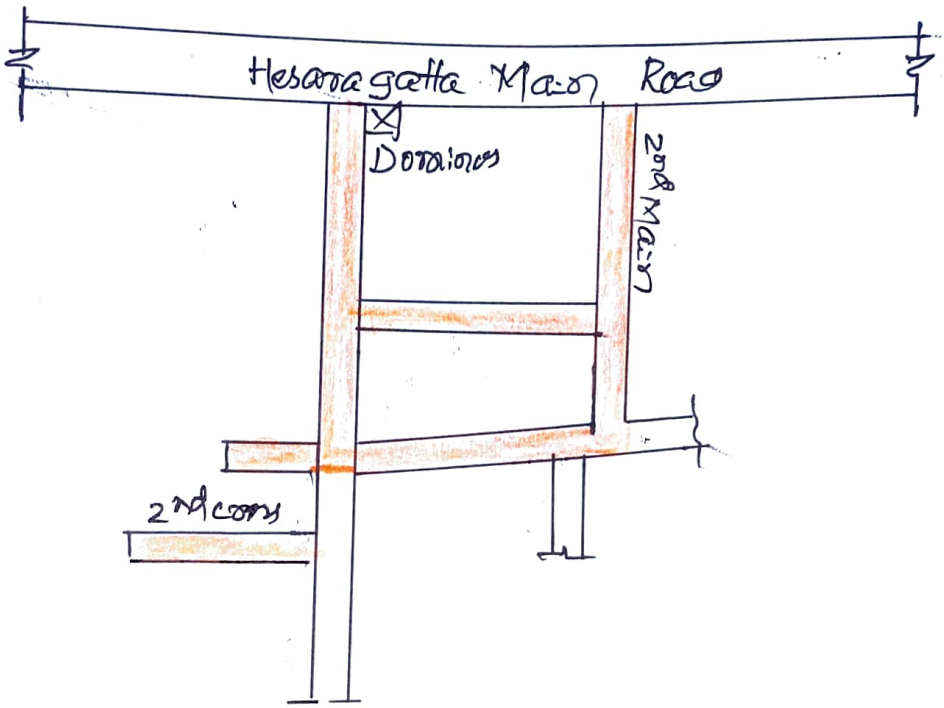

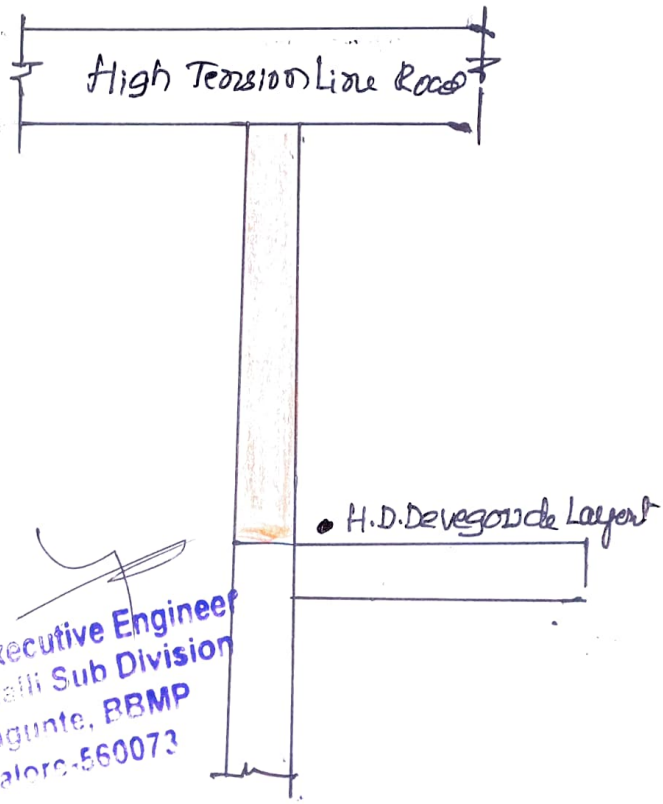

WARD NO:-14

Assistant Executive Engineer
T. Dasarahalli Sub Division
Bagalagunte, BBMP
Bangalore-560073